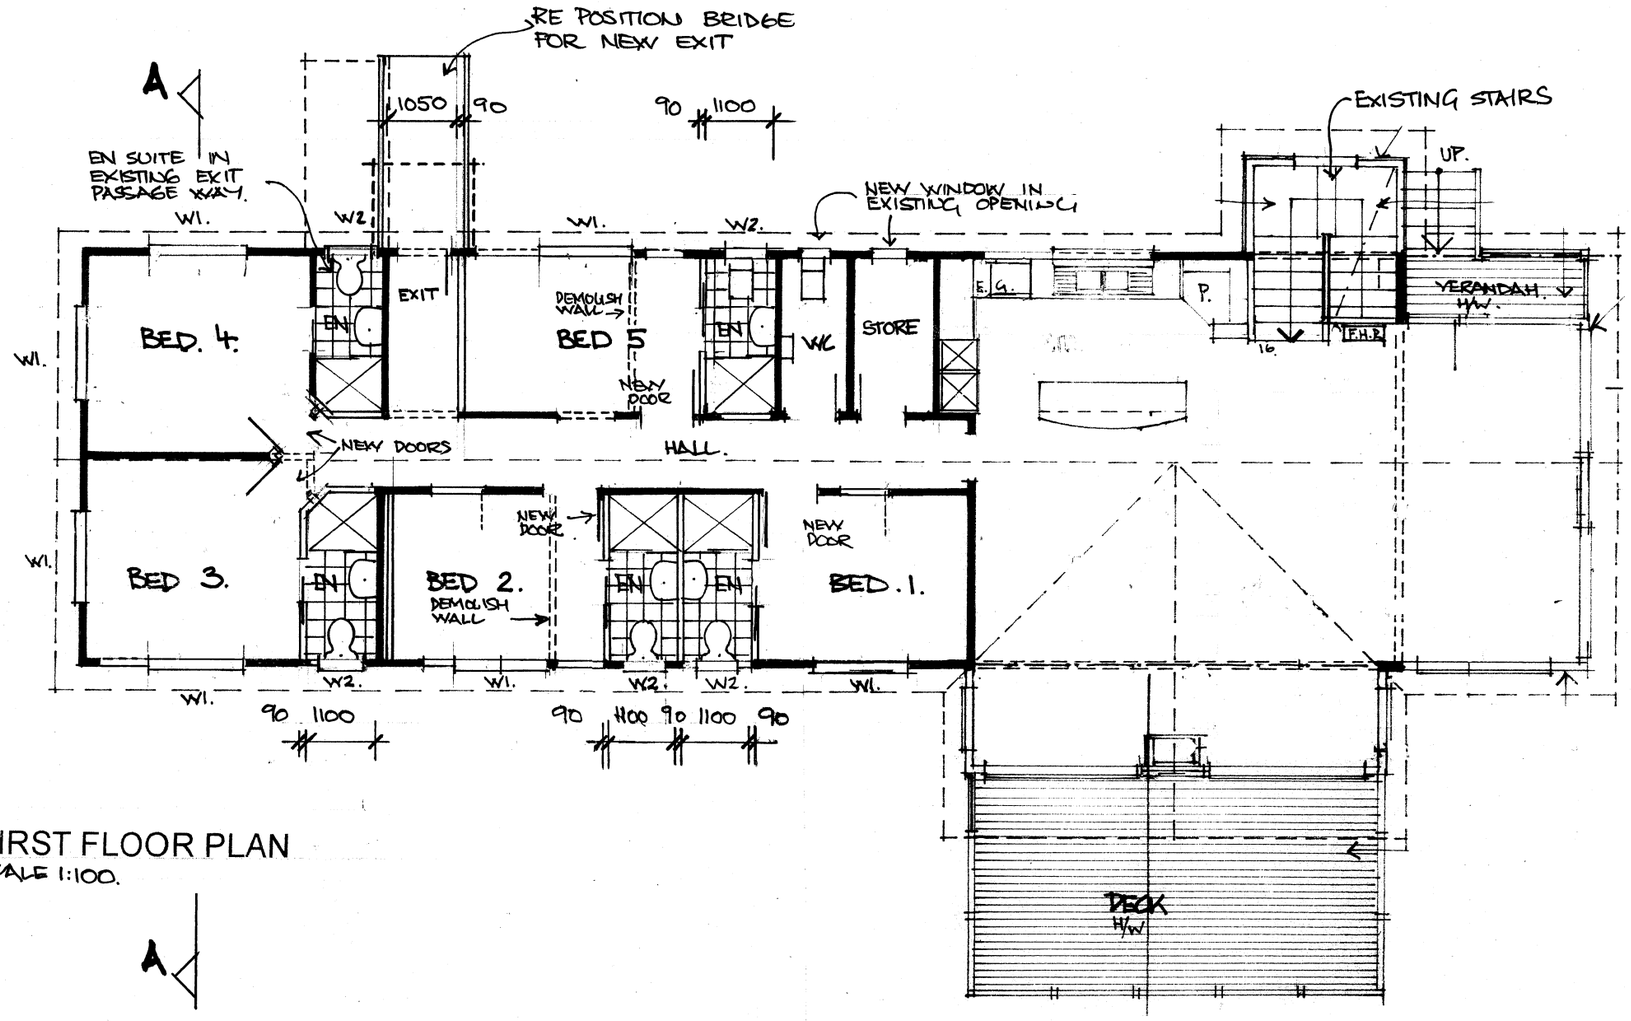

FIRST FLOOR PLAN
SCALE 1:100.

A

NOTE: WALLS TO BE IN ACCORDANCE WITH BUILDING CODE OF AUSTRALIA PART C1. FIRE RESISTANCE
FRL's 60/60/60 LOAD BEARING
-/60/60 NON LOAD BEARING
SOUND REQUIREMENT TO B.C.A F.5. 50 Rw + Ctr.
& WALL BETWEEN BED 2. & EN SUITE 3. TO BE DISCONTINUOUS - WALLS ABUTTING HALL. (SEE FIRE & SOUND REQUIREMENT SHEET 4FS.

PROPOSED ALTERTIONS & ADDITIONS TO LAMPADA SKI CLUB, PERISHER

ALLAN McFARLAND DESIGNS 02 64563411

SCALE 1:100 1: DATE 07/17 SHEET 4/7